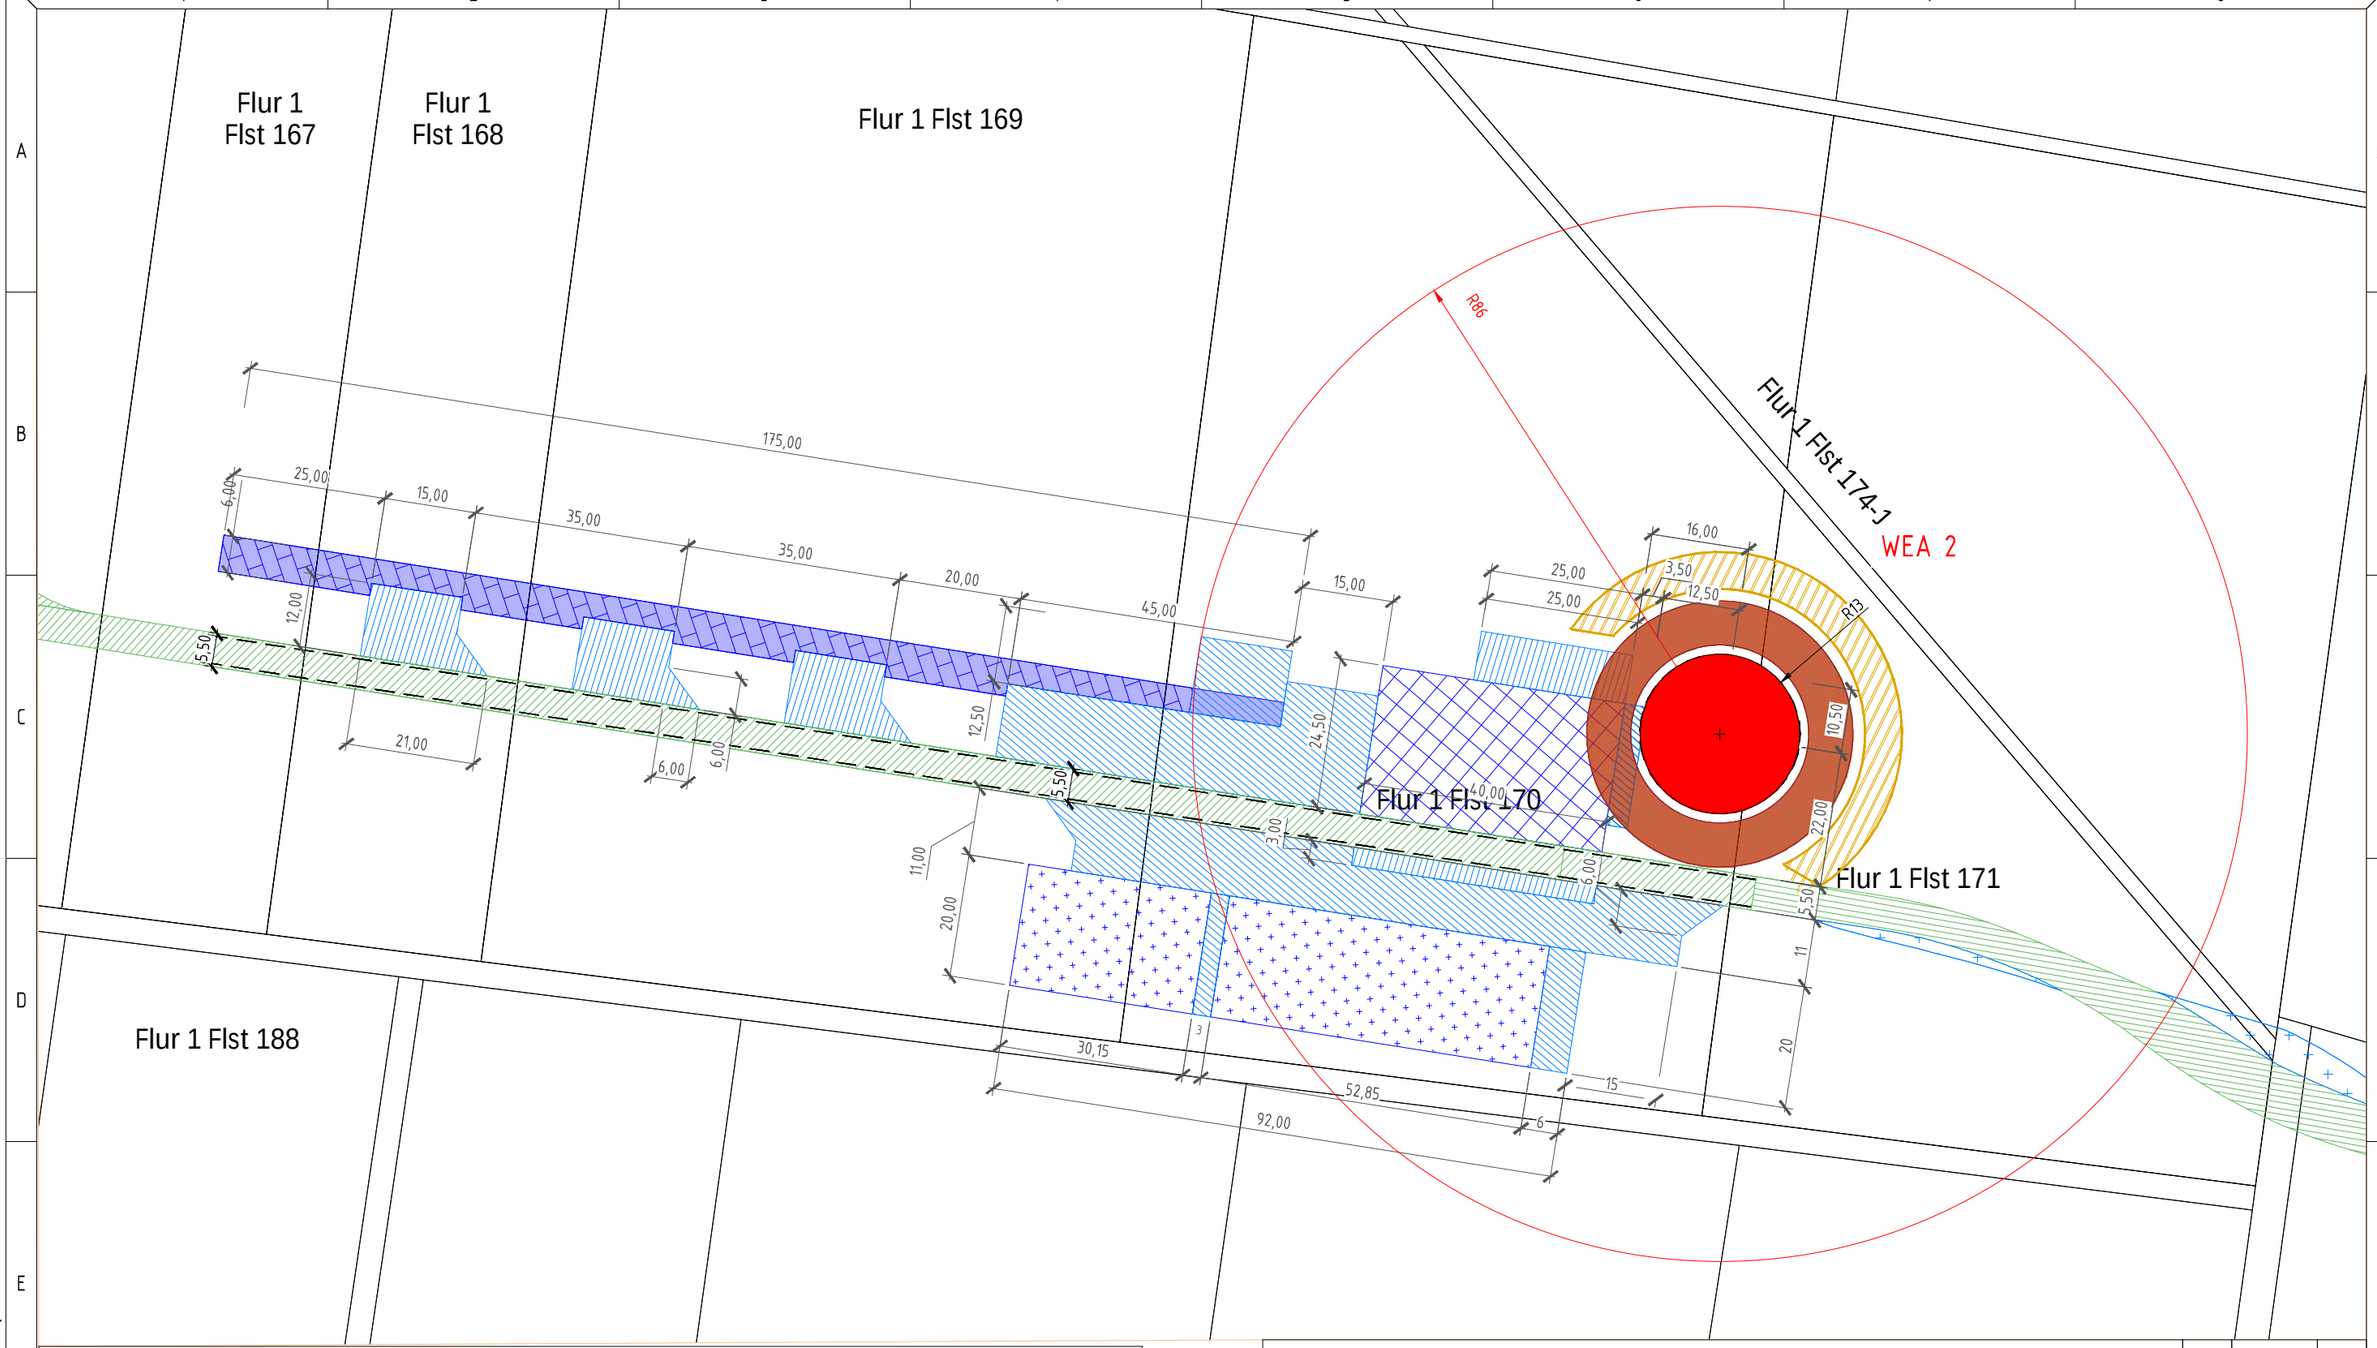


## LEGEND / LEGENDE

- Geplante WEA (Windenergieanlage) ABO-Wind
  Typ: V172 7.2 , NH 175 m
- Koordinatensystem / Coordinate system: ETRS 89 UTM Zone 33N
- WEA2 : x = 266157,1003 / y = 898957,7827
- Rotorkreis, R = 86 m
- Zuwegung neu, Schotter vorübergehend
- Lagerung Erdmaterial vorübergehend
- Böschung Abtrag
- dauerhaft frei
- überschwenkter Bereich, vorübergehend frei von Hindernissen
- Kranstellflächen dauerhaft geschottert
- Schotter vorübergehend
- mobile Platten
- vorübergehend frei
- Bestandswege
- Zuwegung neu, Schotter dauerhaft

| | | | |
|---|---|---|---|
| Koordinaten geändert | IRE | 17.10.2024 | 01 |
| Revision: / Revision: | Author: / Autor: | Date: / Datum: | Index: / Index: |

File: 0999 -KTG-FK1.dwg


ABO ENERGY
Registered company address
Unter den Eichen 7
65195 Wiesbaden
Fax +49 (0)611 / 26 765 - 599
Tel. +49 (0)611 / 26 765 - 0
www.aboenergy.com


Project: Windpark Kastorf-Gorlosen

Plan content: WEA2 Standort auf Flurkarte

| | | | |
|---|---|---|---|
| EPSG Code: | | | |
| Map basis: | Map Basis | | |
| Drawn: | IRegel | Project No.: | 0999-KTG |
| Checked: | ZHahn | Code: | 105.03 |
| Approved: | ZHahn | Level: | A |
| Date: | 25.09.24 | Sheet: | 01 of 01 |
| Format: | A3 | Scale: | 1: 1000 |

DIN A3

This document must not be copied, changed or used by third party without ABO Energy written permission